30 Caroline Street

SUBMITTED BY
Ray White Rockhampton Casey
stockers@cqoz.com

CREATED ON
2021-11-11

Floors
2

30 Caroline Street

FLOORS: 2

magicplan

▼ Ground Floor

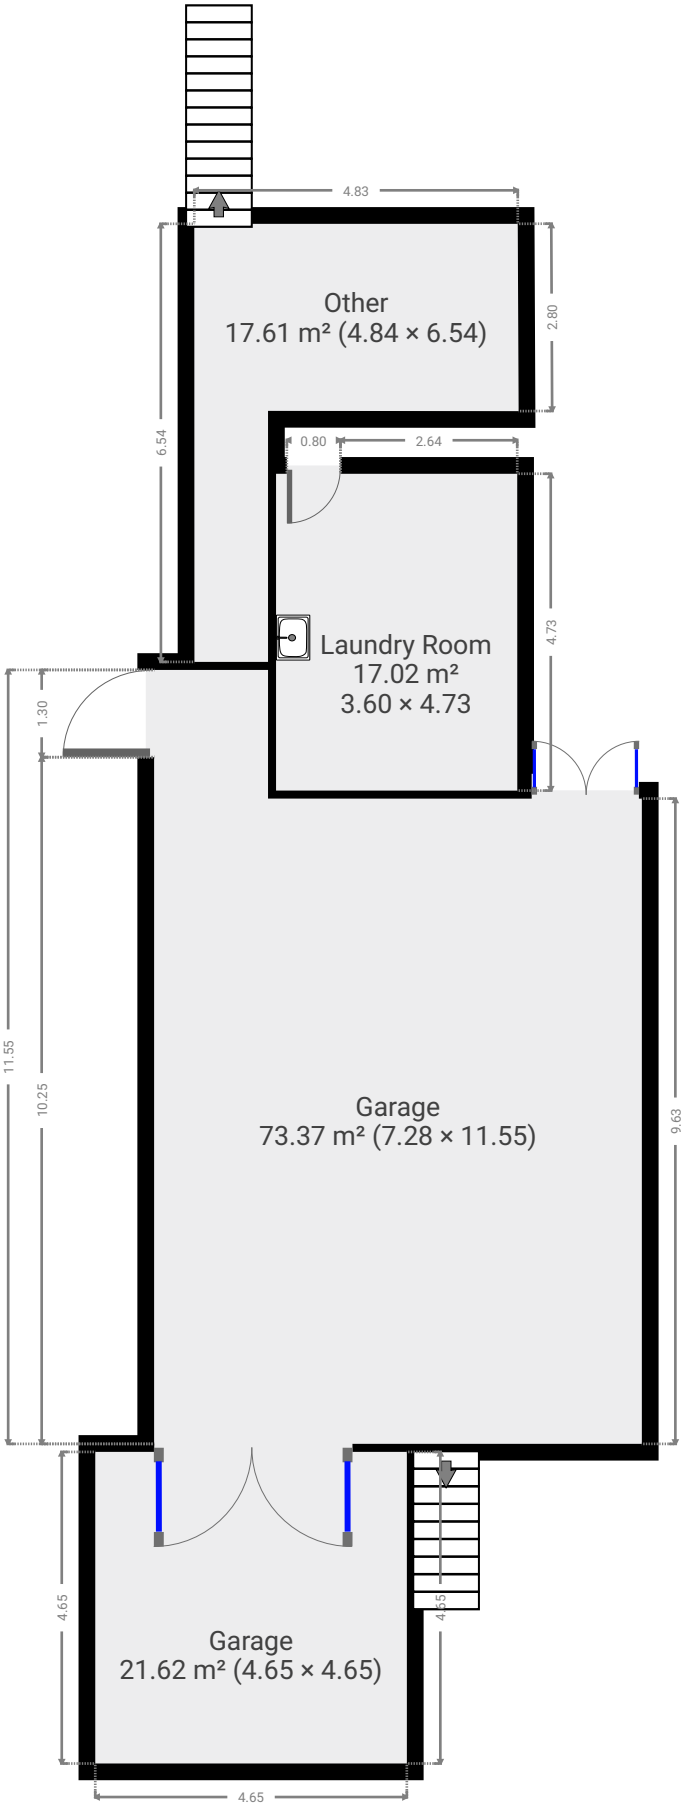

THIS FLOORPLAN IS PROVIDED WITHOUT WARRANTY OF ANY KIND. SENSOPIA DISCLAIMS ANY WARRANTY INCLUDING, WITHOUT LIMITATION, SATISFACTORY QUALITY OR ACCURACY OF DIMENSIONS.

0 1 2 3 4 5m

1:113

30 Caroline Street

FLOORS: 2

▼ Garage
Ground Floor

WIDTH: 7.28 m • **LENGTH:** 11.55 m
AREA: 73.37 m² • **PERIMETER:** 37.66 m

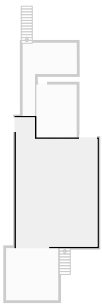

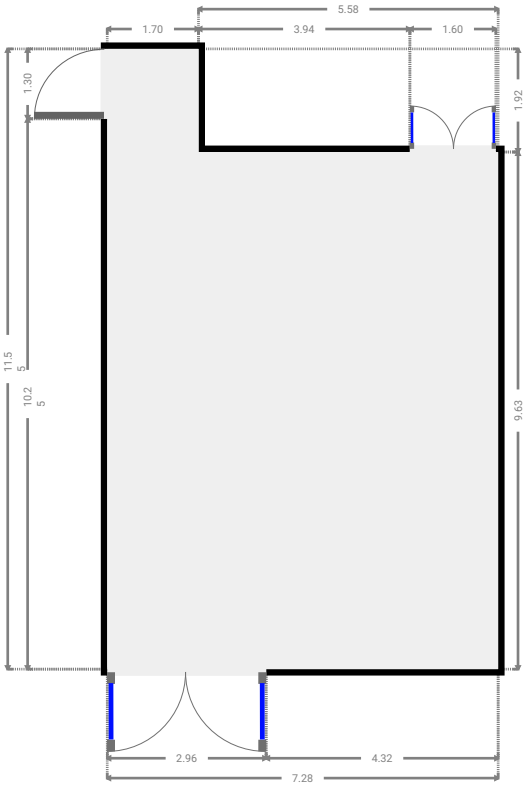

▼ Laundry Room
Ground Floor

WIDTH: 3.60 m • **LENGTH:** 4.73 m
AREA: 17.02 m² • **PERIMETER:** 16.66 m

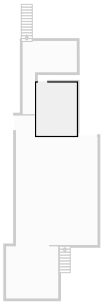

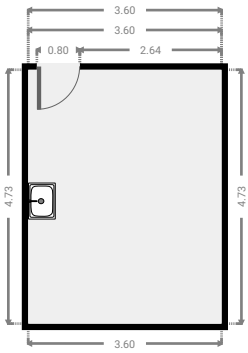

THIS FLOORPLAN IS PROVIDED WITHOUT WARRANTY OF ANY KIND. SENSOPIA DISCLAIMS ANY WARRANTY INCLUDING, WITHOUT LIMITATION, SATISFACTORY QUALITY OR ACCURACY OF DIMENSIONS.

0 2 4 6m
1:141

30 Caroline Street

FLOORS: 2

▼ Other
Ground Floor

WIDTH: 4.84 m • **LENGTH:** 6.54 m
AREA: 17.61 m² • **PERIMETER:** 22.75 m

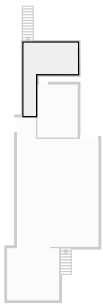

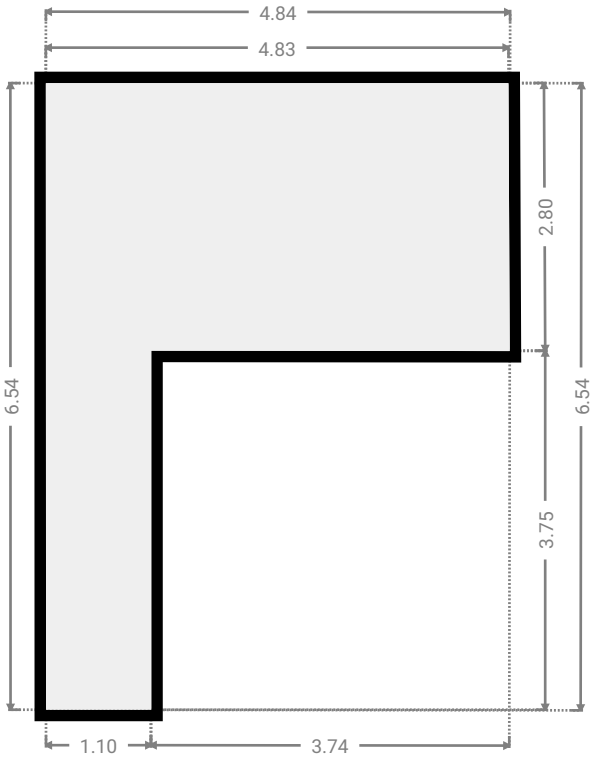

▼ Garage
Ground Floor

WIDTH: 4.65 m • **LENGTH:** 4.65 m
AREA: 21.62 m² • **PERIMETER:** 18.60 m

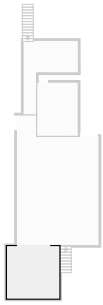

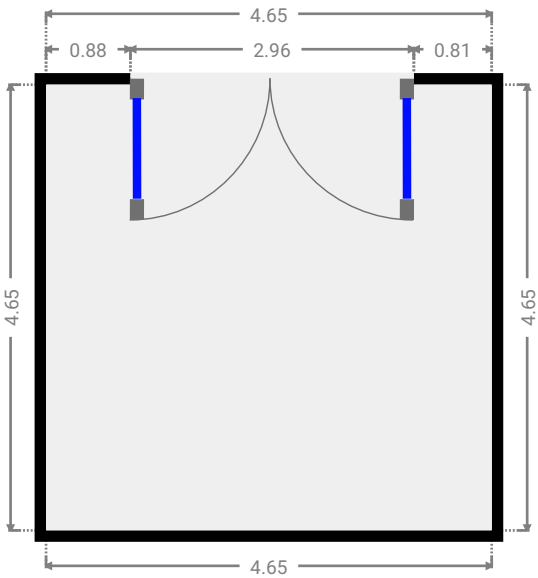

THIS FLOORPLAN IS PROVIDED WITHOUT WARRANTY OF ANY KIND. SENSOPIA DISCLAIMS ANY WARRANTY INCLUDING, WITHOUT LIMITATION, SATISFACTORY QUALITY OR ACCURACY OF DIMENSIONS.

0 1 2 3m
1:79

30 Caroline Street

FLOORS: 2

magicplan

▼ 1st Floor

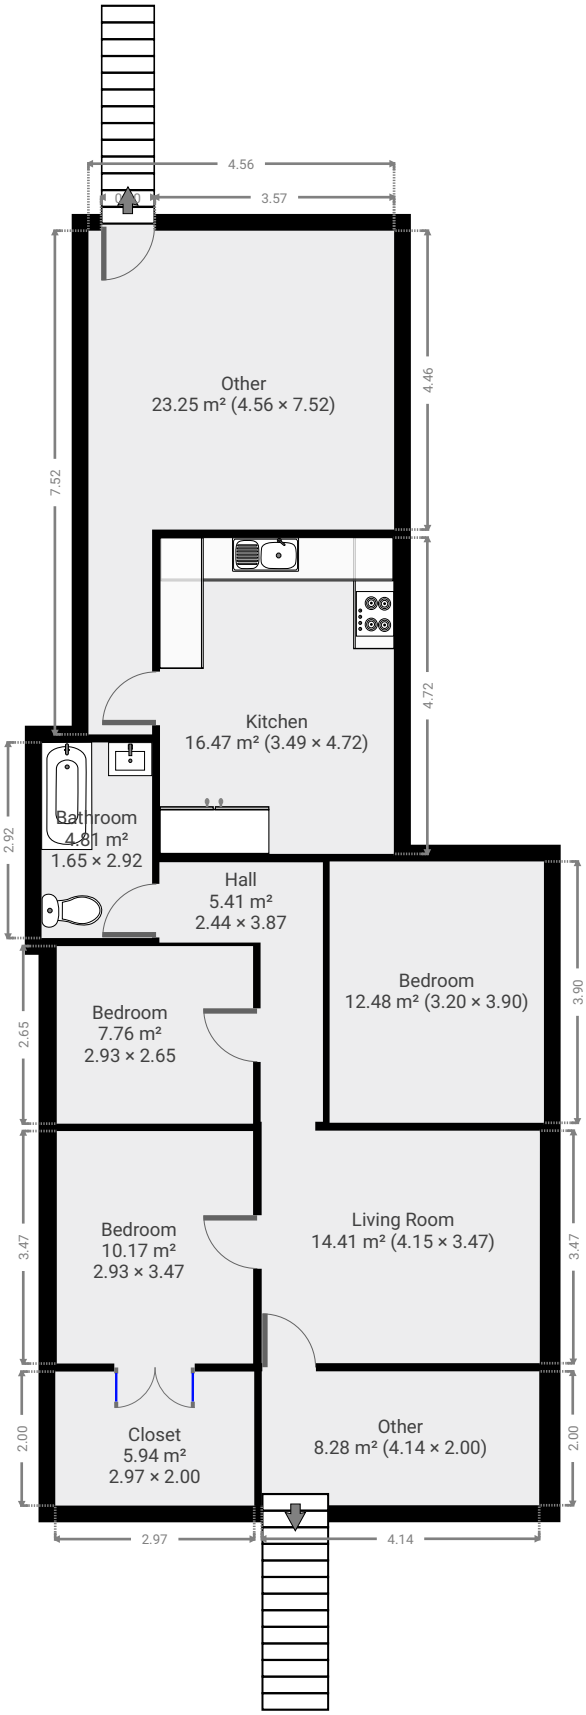

THIS FLOORPLAN IS PROVIDED WITHOUT WARRANTY OF ANY KIND. SENSOPIA DISCLAIMS ANY WARRANTY INCLUDING, WITHOUT LIMITATION, SATISFACTORY QUALITY OR ACCURACY OF DIMENSIONS.

0 1 2 3 4 5m

1:113

30 Caroline Street

FLOORS: 2

▼ Living Room
1st Floor

WIDTH: 4.15 m • **LENGTH:** 3.47 m
AREA: 14.41 m² • **PERIMETER:** 15.24 m

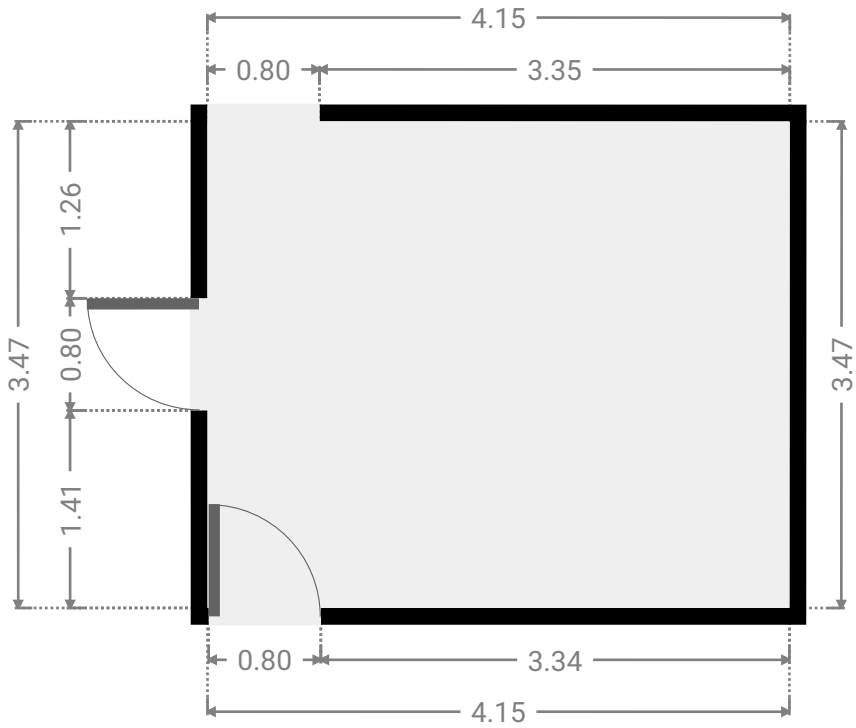

▼ Bedroom
1st Floor

WIDTH: 2.93 m • **LENGTH:** 3.47 m
AREA: 10.17 m² • **PERIMETER:** 12.80 m

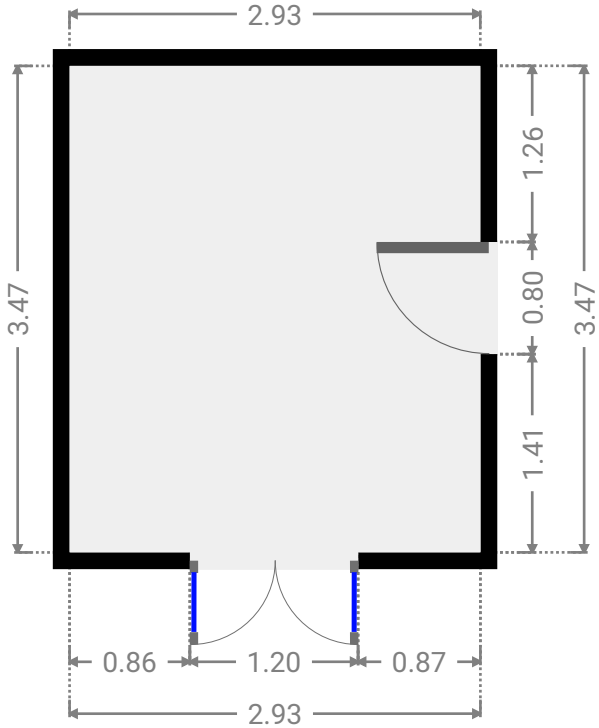

THIS FLOORPLAN IS PROVIDED WITHOUT WARRANTY OF ANY KIND. SENSOPIA DISCLAIMS ANY WARRANTY INCLUDING, WITHOUT LIMITATION, SATISFACTORY QUALITY OR ACCURACY OF DIMENSIONS.

0.0 0.5 1.0 1.5 2.0 2.5m
1:54

30 Caroline Street

FLOORS: 2

▼ Closet
1st Floor

WIDTH: 2.97 m • **LENGTH:** 2.00 m
AREA: 5.94 m² • **PERIMETER:** 9.94 m

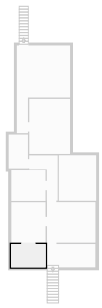

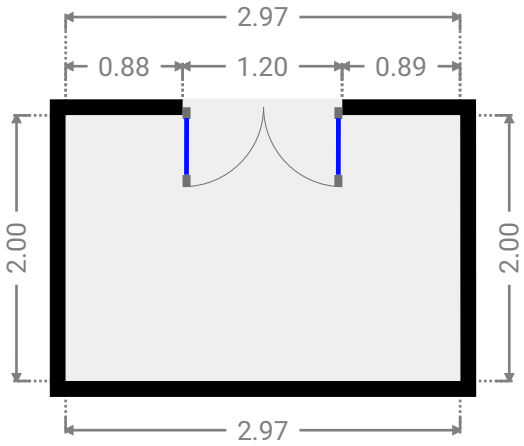

▼ Hall
1st Floor

WIDTH: 2.44 m • **LENGTH:** 3.87 m
AREA: 5.41 m² • **PERIMETER:** 12.62 m

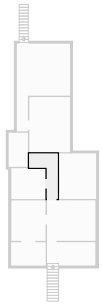

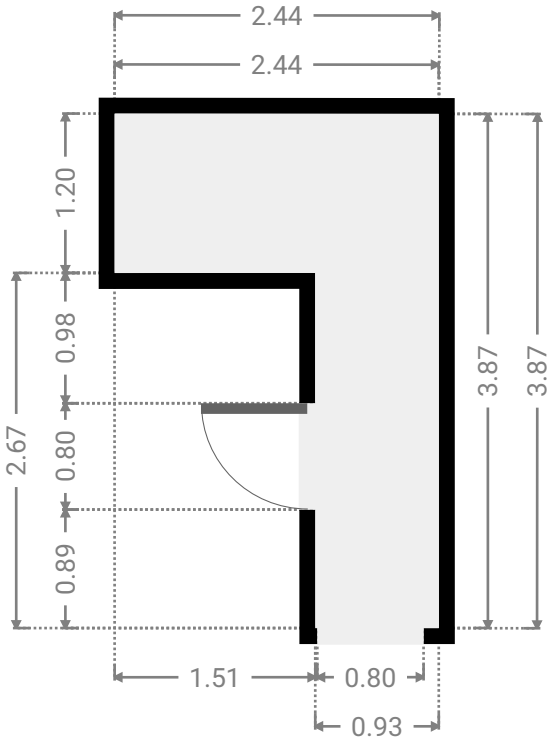

THIS FLOORPLAN IS PROVIDED WITHOUT WARRANTY OF ANY KIND. SENSOPIA DISCLAIMS ANY WARRANTY INCLUDING, WITHOUT LIMITATION, SATISFACTORY QUALITY OR ACCURACY OF DIMENSIONS.

0.0 0.5 1.0 1.5 2.0 2.5m
1:57

30 Caroline Street

FLOORS: 2

▼ Bedroom
1st Floor

WIDTH: 3.20 m • **LENGTH:** 3.90 m
AREA: 12.48 m² • **PERIMETER:** 14.20 m

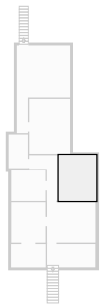

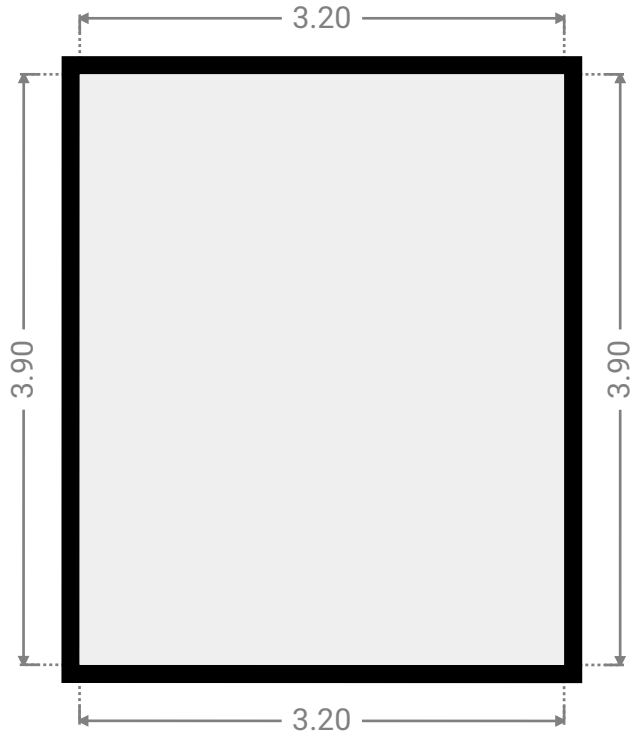

▼ Bedroom
1st Floor

WIDTH: 2.93 m • **LENGTH:** 2.65 m
AREA: 7.76 m² • **PERIMETER:** 11.16 m

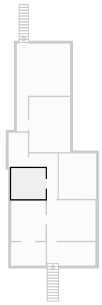

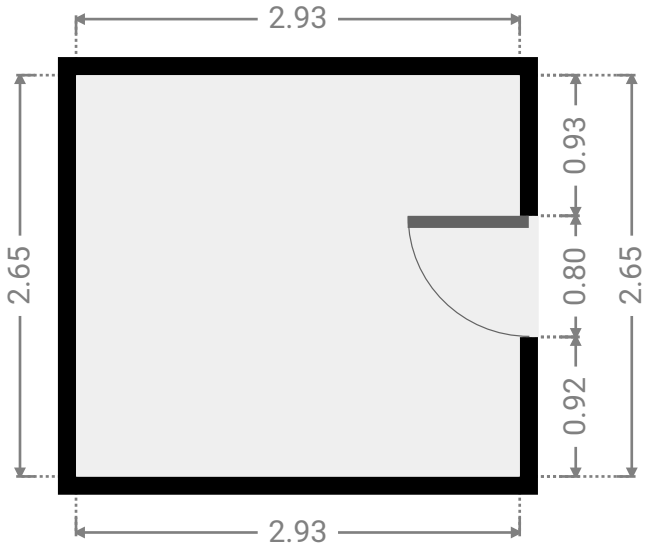

THIS FLOORPLAN IS PROVIDED WITHOUT WARRANTY OF ANY KIND. SENSOPIA DISCLAIMS ANY WARRANTY INCLUDING, WITHOUT LIMITATION, SATISFACTORY QUALITY OR ACCURACY OF DIMENSIONS.

0.0 0.5 1.0 1.5 2.0m
1:50

30 Caroline Street

FLOORS: 2

▼ Bathroom
1st Floor

WIDTH: 1.65 m • **LENGTH:** 2.92 m
AREA: 4.81 m² • **PERIMETER:** 9.14 m

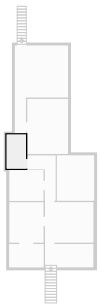

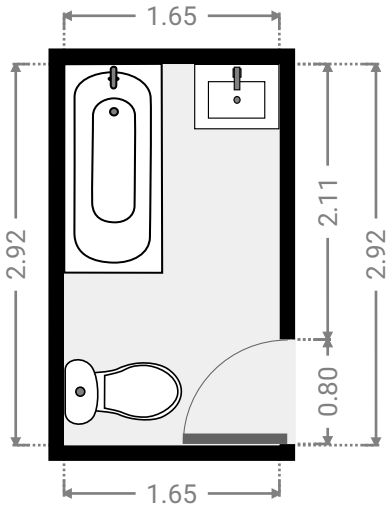

▼ Kitchen
1st Floor

WIDTH: 3.49 m • **LENGTH:** 4.72 m
AREA: 16.47 m² • **PERIMETER:** 16.42 m

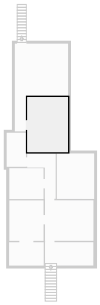

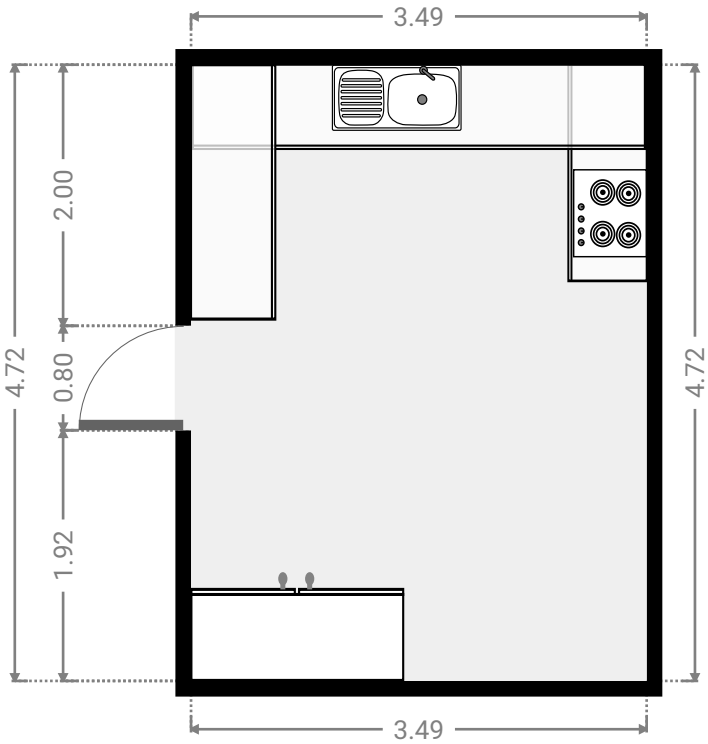

THIS FLOORPLAN IS PROVIDED WITHOUT WARRANTY OF ANY KIND. SENSOPIA DISCLAIMS ANY WARRANTY INCLUDING, WITHOUT LIMITATION, SATISFACTORY QUALITY OR ACCURACY OF DIMENSIONS.

0.0 0.5 1.0 1.5 2.0 2.5m
1:58

30 Caroline Street

FLOORS: 2

▼ Other
1st Floor

WIDTH: 4.56 m • **LENGTH:** 7.52 m
AREA: 23.25 m² • **PERIMETER:** 24.16 m

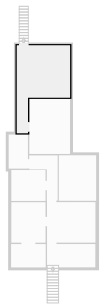

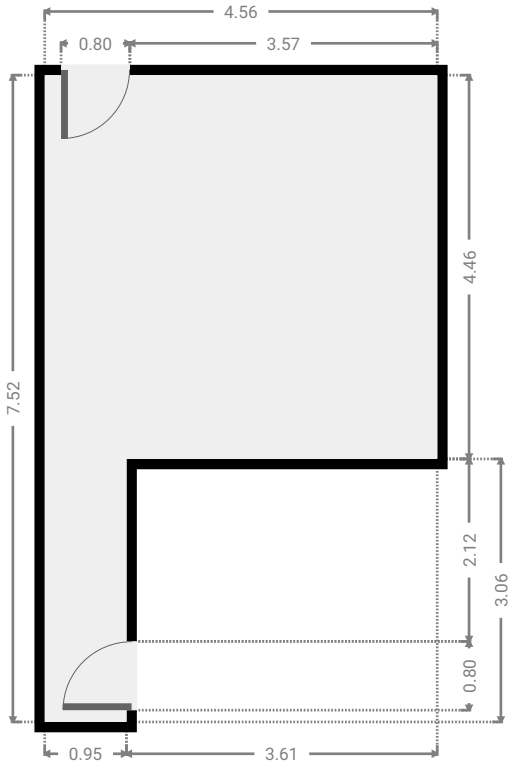

▼ Other
1st Floor

WIDTH: 4.14 m • **LENGTH:** 2.00 m
AREA: 8.28 m² • **PERIMETER:** 12.28 m

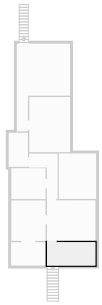

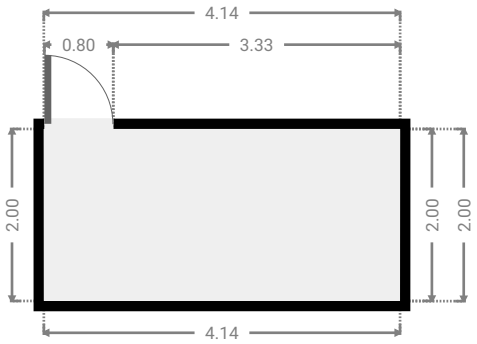

THIS FLOORPLAN IS PROVIDED WITHOUT WARRANTY OF ANY KIND. SENSOPIA DISCLAIMS ANY WARRANTY INCLUDING, WITHOUT LIMITATION, SATISFACTORY QUALITY OR ACCURACY OF DIMENSIONS.

0 1 2 3 4m
1:88